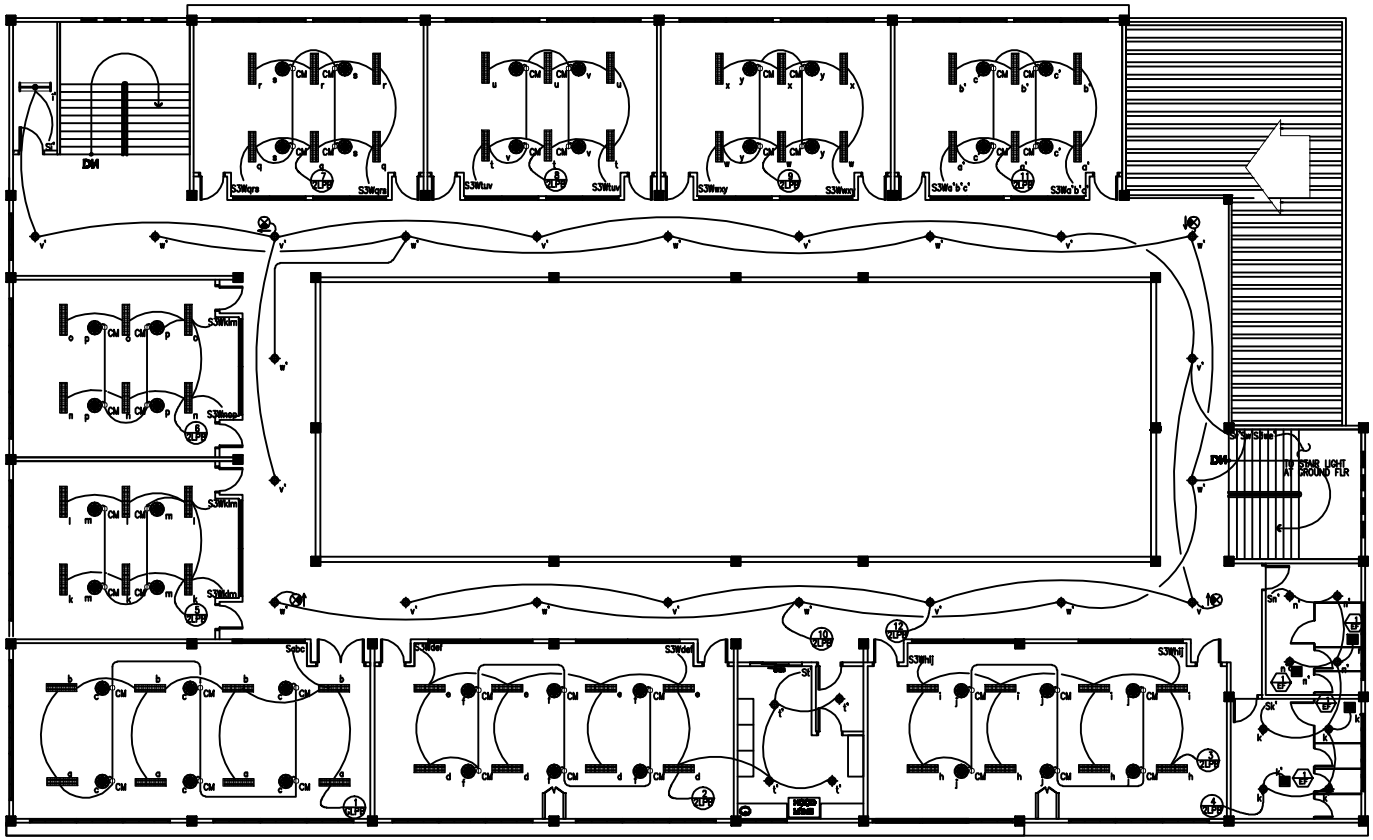

1 E-3 SECOND FLOOR
LIGHTING LAYOUT
SCALE 1:100M

OWNER:	PROJECT TITLE:	PREPARED BY:	APPROVED BY:	SHEET CONTENTS	SHEET NO.
REPUBLIC OF THE PHILIPPINES DEPARTMENT OF SCIENCE AND TECHNOLOGY PHILIPPINE SCIENCE HIGH SCHOOL MIMAROPA REGION CAMPUS BRGY. RIZAL, CODONGAN, ROMBLON	CONSTRUCTION OF ACADEMIC BUILDING 1 LOCATION: BRGY. RIZAL, CODONGAN,ROMBLON	JOLITO G. TAN RESIDENT ARCHITECT	EDWARD C. ALBARACIN CAMPUS DIRECTOR	AS SHOWN	E 3 / 6