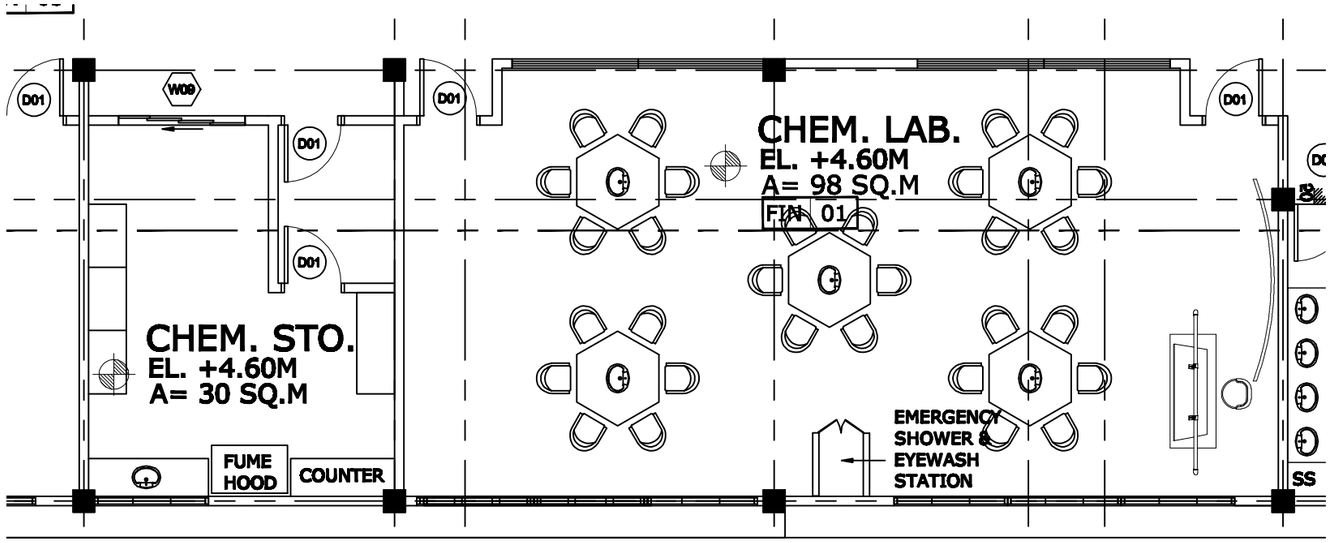

SECOND FLOOR PLAN
SCALE 1:100 MTS.

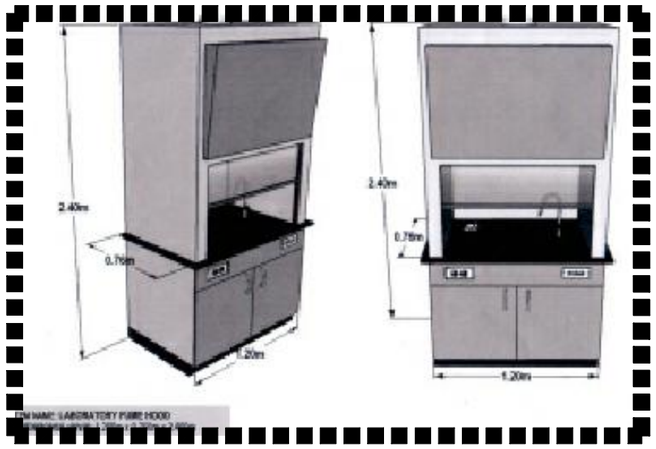

FUME HOOD

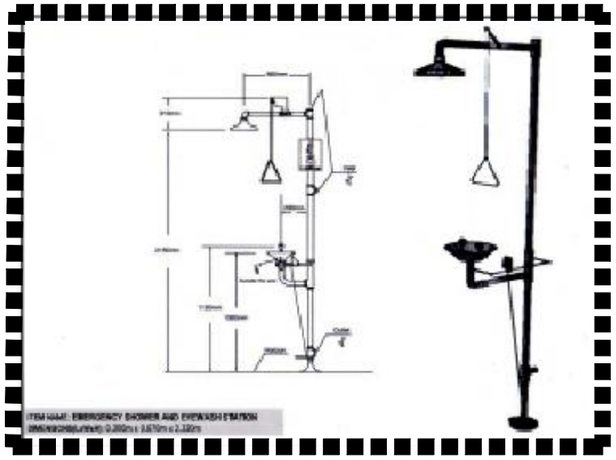

EMERGENCY SHOWER & EYEWASH STATION

REPUBLIC OF THE PHILIPPINES DEPARTMENT OF SCIENCE AND TECHNOLOGY PHILIPPINE SCIENCE HIGH SCHOOL MIMAROPA REGION CAMPUS BRGY. RIZAL, ODIONGAN, ROMBLON	PROJECT TITLE: VARIATION FOR THE ACAD.1 - COURTYARD LOCATION: MIMAROPA REGION CAMPUS, ODIONGAN,ROMBLON	PREPARED BY: JOLITO G. TAN REGISTERED & LICENSED ARCHITECT	APPROVED: EDWARD C. ALBARACIN CAMPUS DIRECTOR	SHEET CONTENTS PLAN UPDATE FOR ACADEMIC BUILDING-1 TAKE OVER CONTRACT		SHEET NO. A2