NOTE:

FINAL LAYOUT OF ROOMS INCLUDING FURNITURE'S , FIXTURE'S AND MECHANICAL PROVISIONS WILL BE FINALIZED DURING DESIGN STAGE.

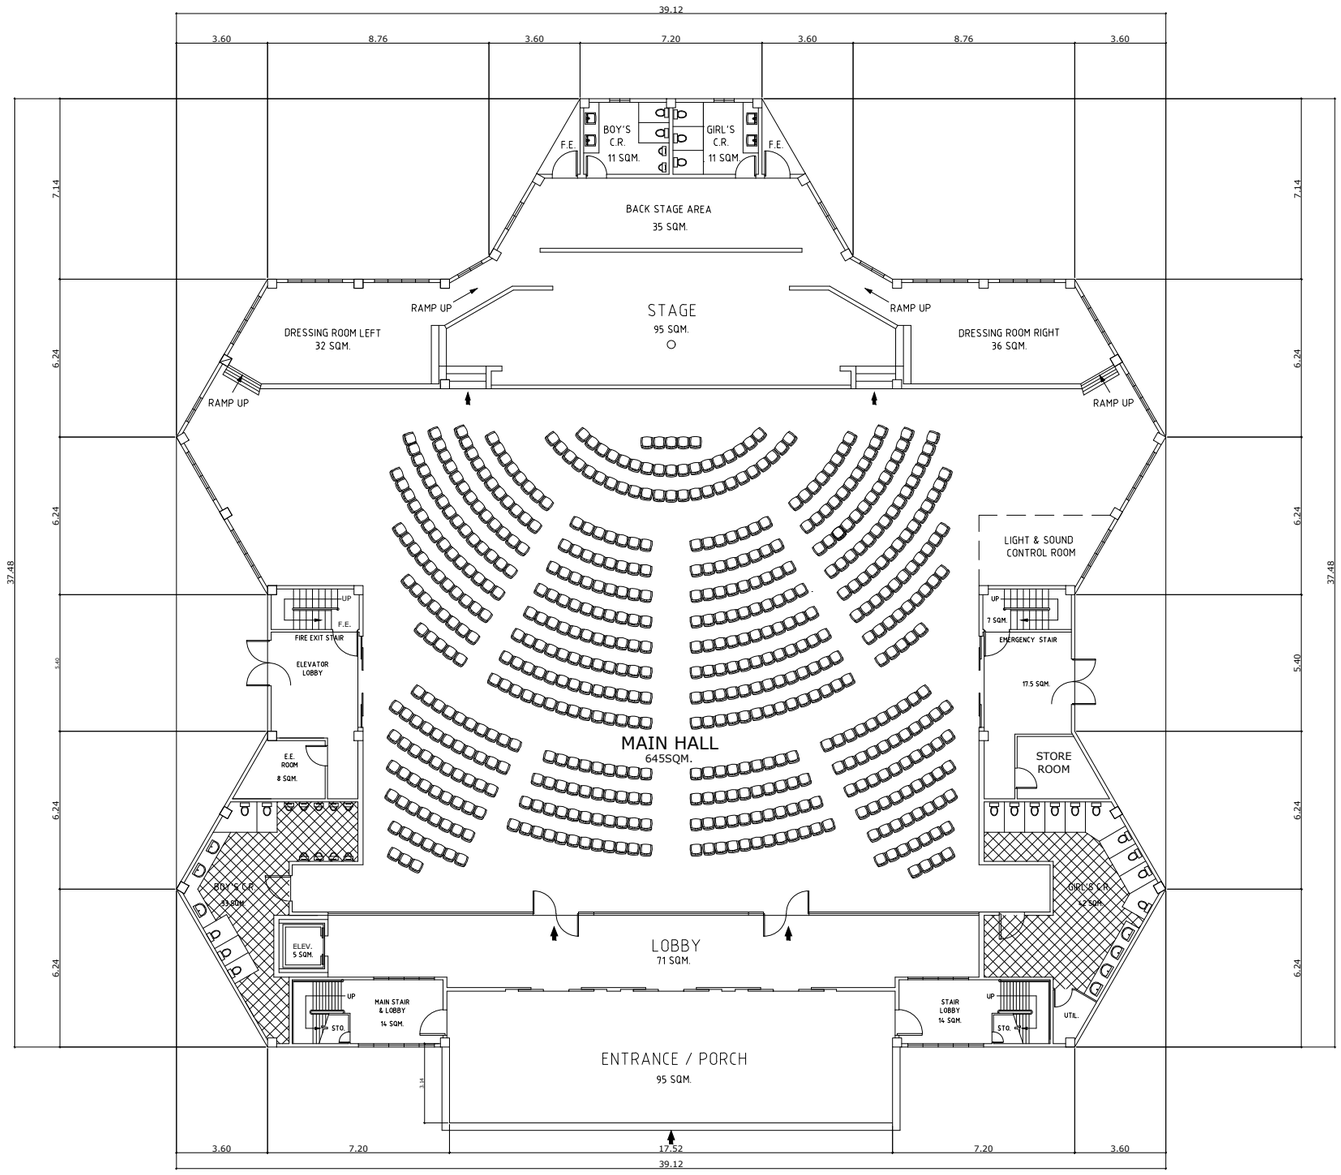


## GROUND FLOOR PLAN

SCALE 1:300M

| OWNER: | PROJECT TITLE: | PREPARED BY: | APPROVED BY: | SHEET CONTENTS | SHEET NO. |
|---|---|---|---|---|---|
| REPUBLIC OF THE PHILIPPINES<br>DEPARTMENT OF SCIENCE AND TECHNOLOGY<br>PHILIPPINE SCIENCE HIGH SCHOOL<br>MIMAROPA REGION CAMPUS<br>BRGY. RIZAL, ODIONGAN, ROMBLON | CONSTRUCTION OF LABORATORY BUILDING<br>LOCATION: BRGY. RIZAL, ODIONGAN,ROMBLON | JOLITO G. TAN<br>RESIDENT ARCHITECT | EDWARD C. ALBARACIN<br>CAMPUS DIRECTOR | AS SHOWN | A<br>2 6 |