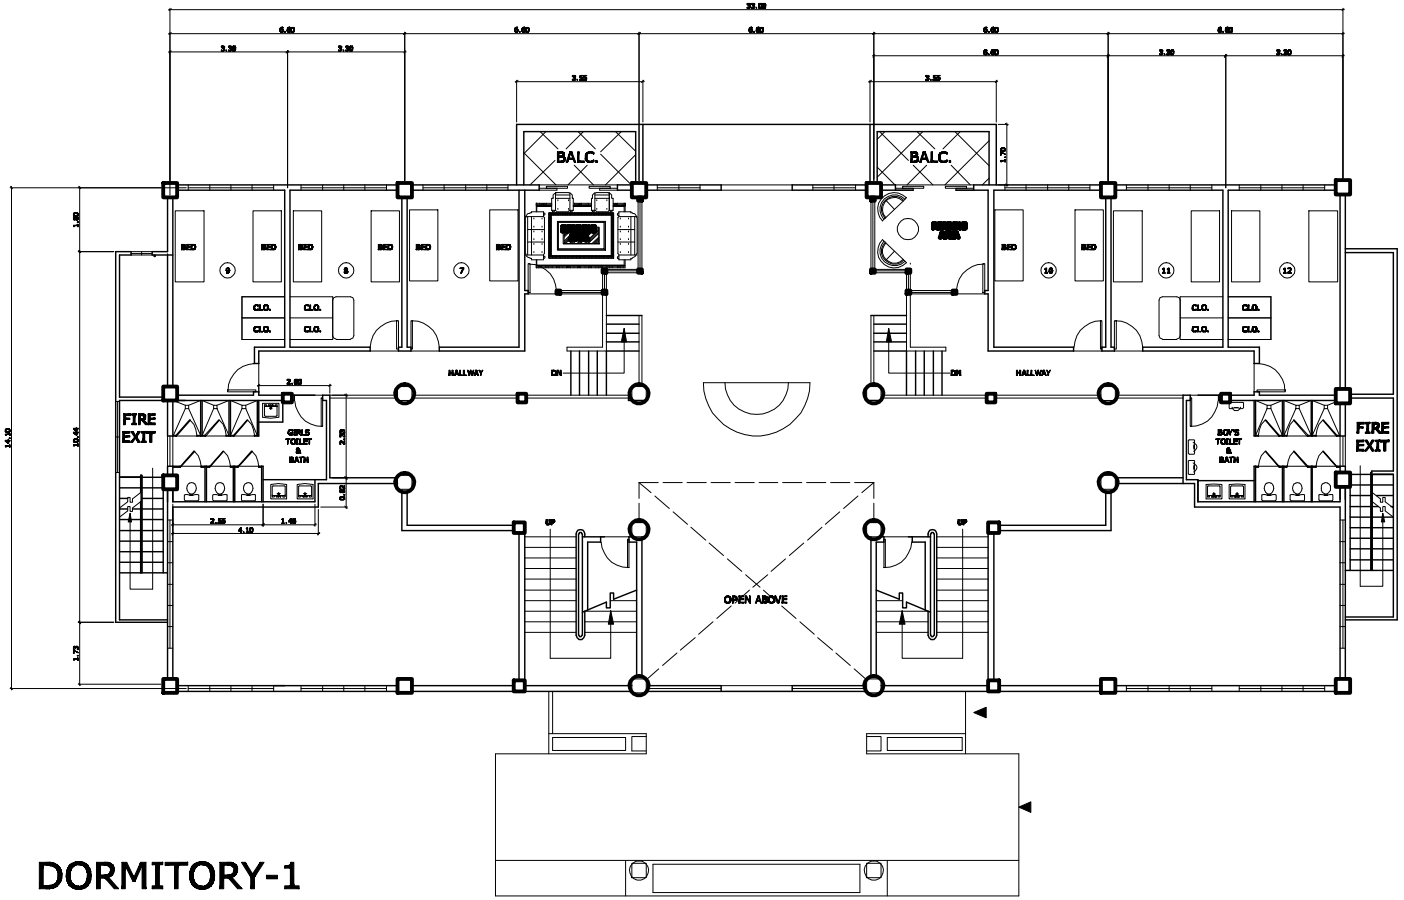

DORMITORY-1

MEZZANINE PLAN

SCALE 1:150 MTS.

PREPARED BY:	PROJECT TITLE:
ARCH. JOLITO G. TAN	PSHS DORMITORY BGY. RIZAL, ODIONGAN, ROMBLON