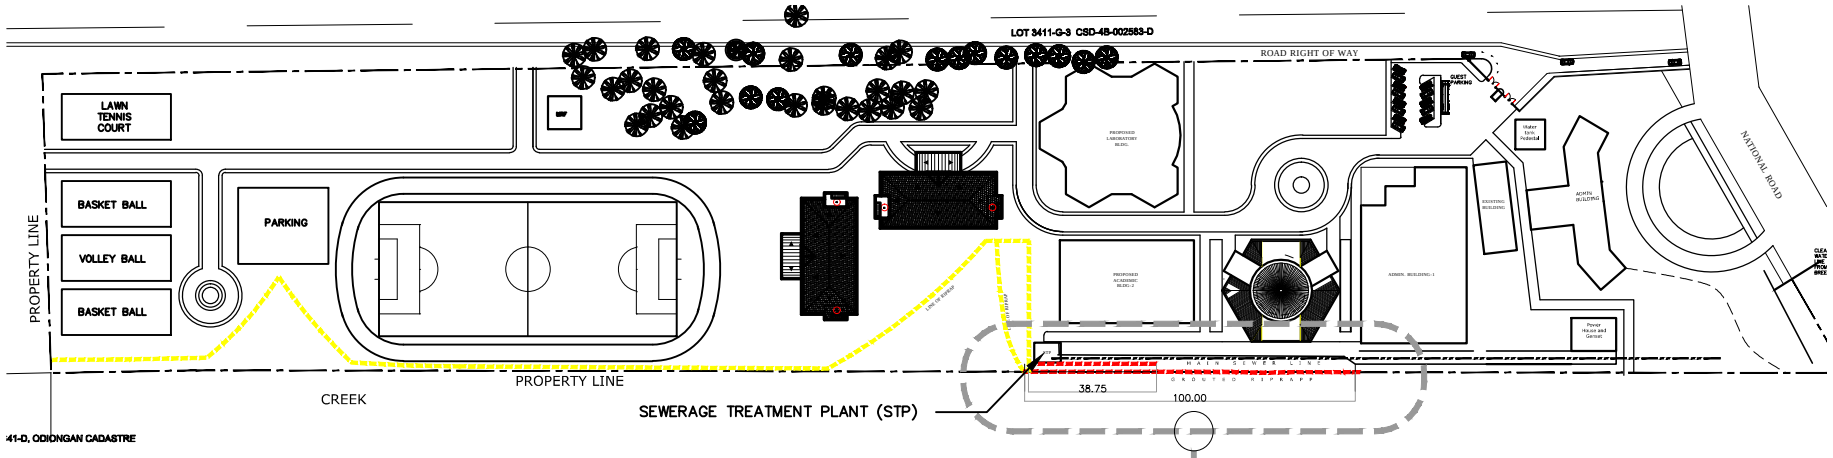


## SITE DEVELOPMENT PLAN

SCALE NTS .

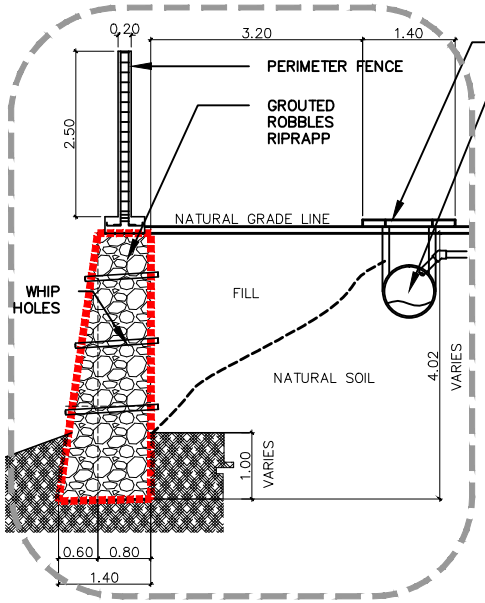


## RIPRAPP CROSS SECTION

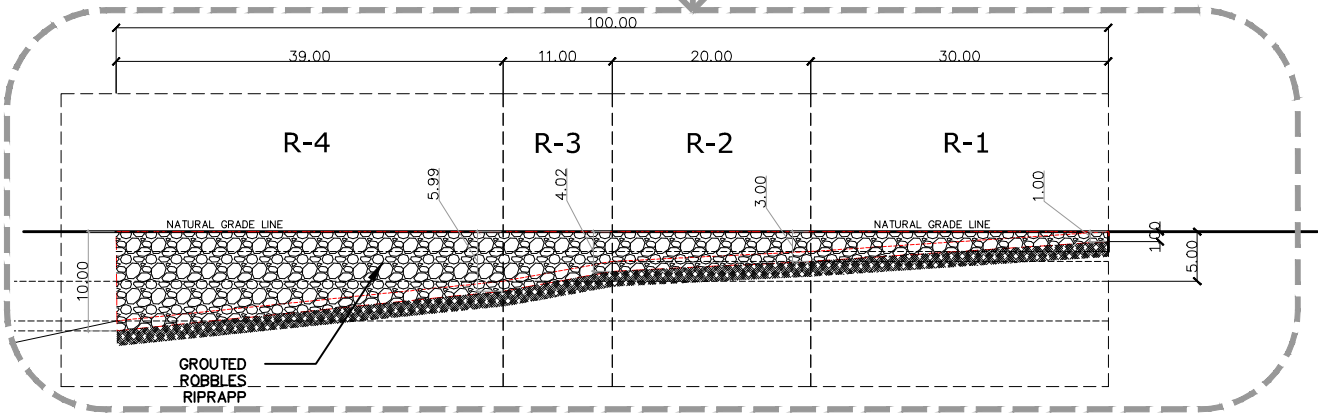


## RIPRAPP SIDE ELEVATION

| PREPARED BY: | OWNER: | PROJECT TITLE: |
|---|---|---|
| ARCH. JOLITO G. TAN | PSHS / MRC<br>BGY. RIZAL, ODIONGAN, ROMBLON | RIPRAPP, STP AND MAIN SEWER LINES<br>BGY. RIZAL, ODIONGAN, ROMBLON |