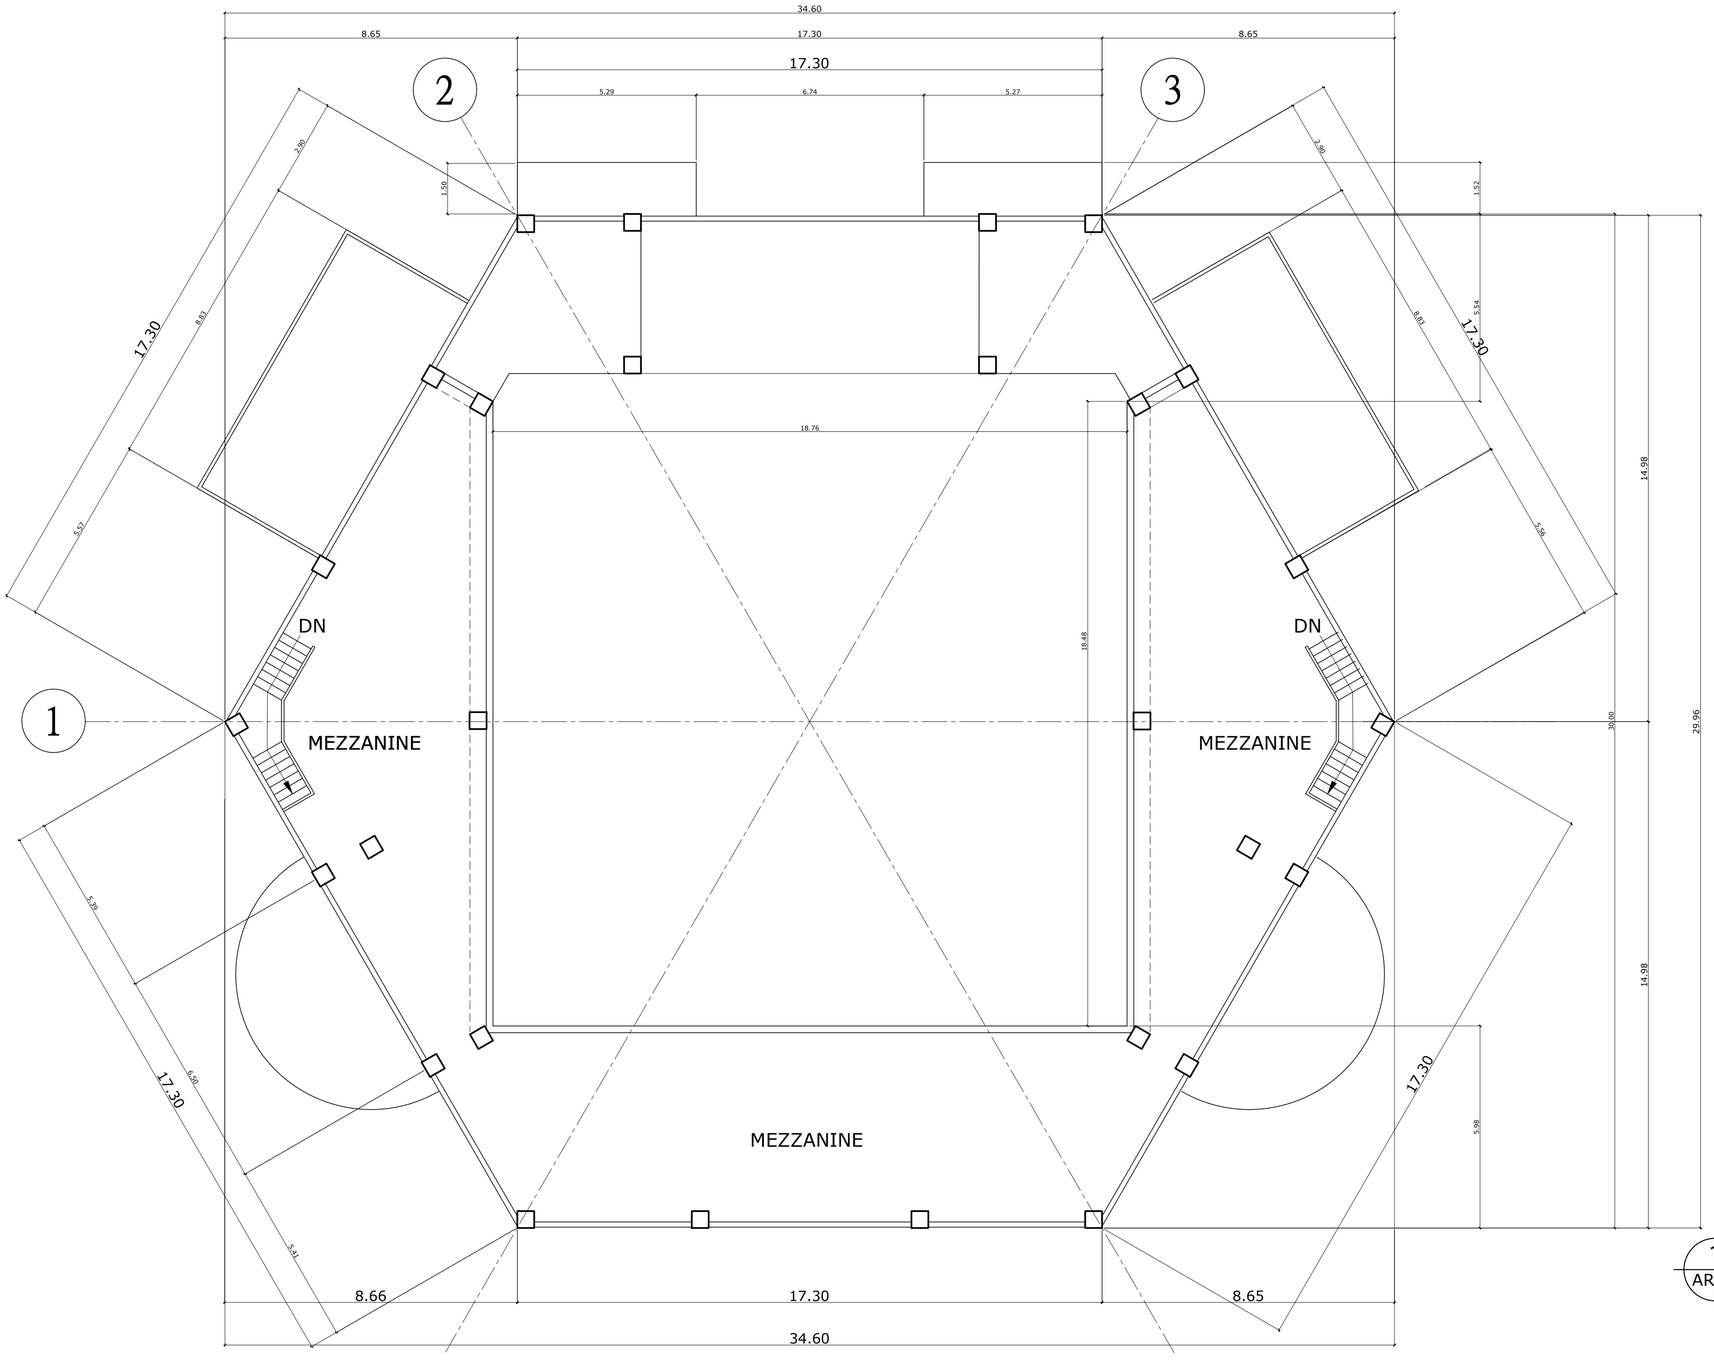

1 AR 03 MEZZANINE FLOOR PLAN

SCALE 1:100 MTS.

CONTRACTOR	ARCHITECT:	PROJECT TITLE / LOCATION :	OWNER :	APPROVED BY:	SHEET CONTENT	SHEET NO.
SHOLLEN ENGINEERS I ARCHITECTS I CONSULTANTS HEAVY EQUIPMENT RENTAL I GENERAL ENGINEERING	**ARCH. RONALD BANGOY CAINHOG** DESIGNER PRC NO: 0014518 PTR NO: 8007948 DATE: 01/18/17 TIN NO: 193 012 507 PLACE: MISAMIS ORIENTAL	**PROPOSED CANTEEN AND STUDENT ACTIVITY CENTER** MIMAROPA REGION CAMPUS, ODIONGAN ROMBLON	REPUBLIC OF THE PHILIPPINES DEPARTMENT OF SCIENCE AND TECHNOLOGY **PHILIPPINE SCIENCE HIGH SCHOOL MIMAROPA REGION CAMPUS** MIMAROPA REGION CAMPUS, ODIONGAN ROMBLON	**EDWARD C. ALBARACIN** CAMPUS DIRECTOR	**MEZZANINE FLOOR PLAN**	**AR - 03**