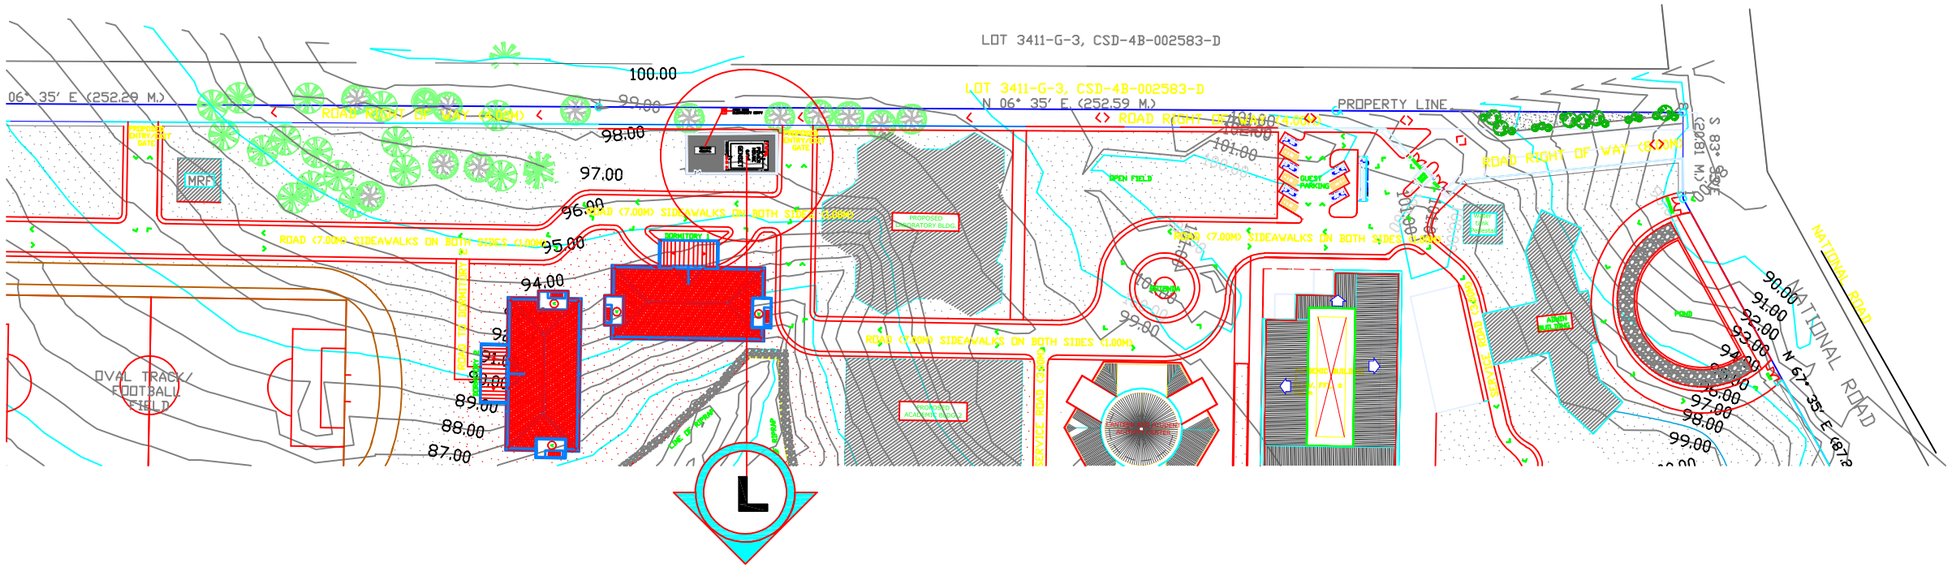

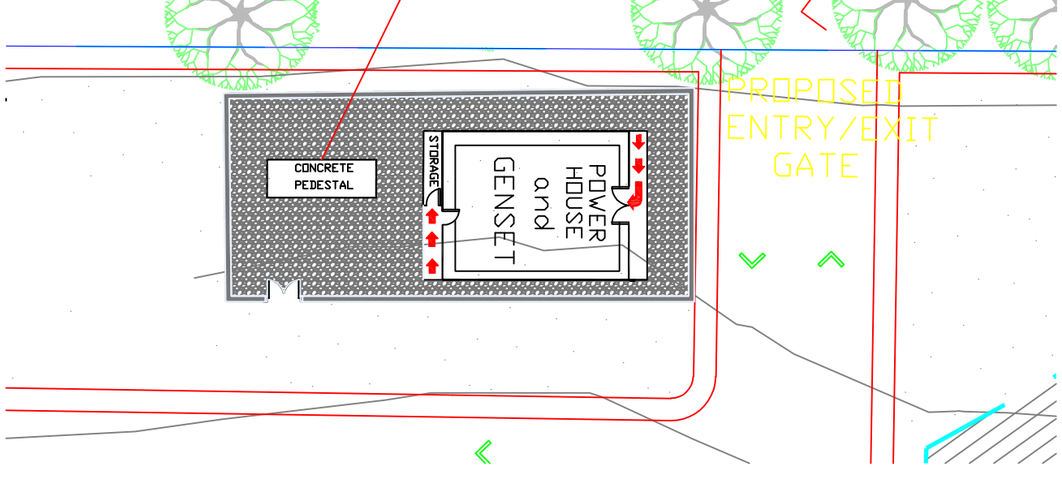

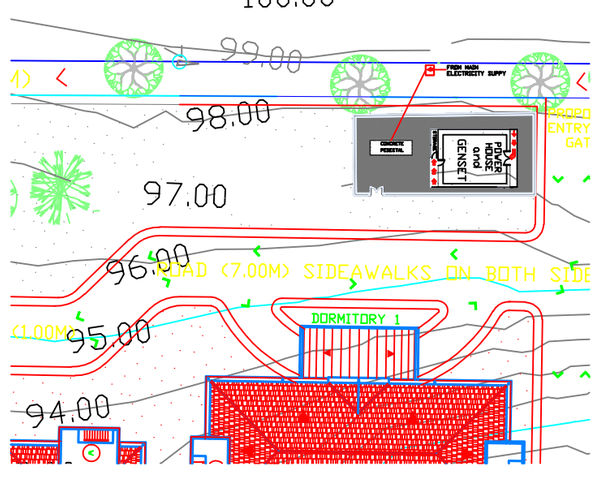

E 09 TOPOGRAPHICAL LAYOUT REFERENCE

SCALE NTS

ARCHITECT: JOLITO G. TAN, REGISTERED & LICENSED ARCHITECT	PROJECT TITLE: CONSTRUCTION OF SITE DEVELOPMENT PHASE 3	REPUBLIC OF THE PHILIPPINES DEPARTMENT OF SCIENCE AND TECHNOLOGY PHILIPPINE SCIENCE HIGH SCHOOL MIMAROPA REGION CAMPUS BRGY. RIZAL, ODIONGAN, ROMBLON	APPROVED: EDWARD C. ALBARACIN, CAMPUS DIRECTOR
PRC NO.: 15226 ISSUED ON: 11-09-76 PTR NO.: 3804228 ISSUED ON: 01-05-17 TIN NO.: 126-716-445 ISSUED AT: QUEZON CITY	LOCATION: MIMAROPA REGION CAMPUS, ODIONGAN,ROMBLON		

SHEET CONTENTS: SITE DEVELOPMENT PLAN REFERENCE	THIS DOCUMENT IS AN INSTRUMENT OF PROFESSIONAL SERVICE AND AS SUCH MAY NOT BE REPRODUCED IN WHOLE OR IN PART WITHOUT THE WRITTEN CONSENT OF THE ARCHITECT. -R.A. 545	SHEET NO. E 09