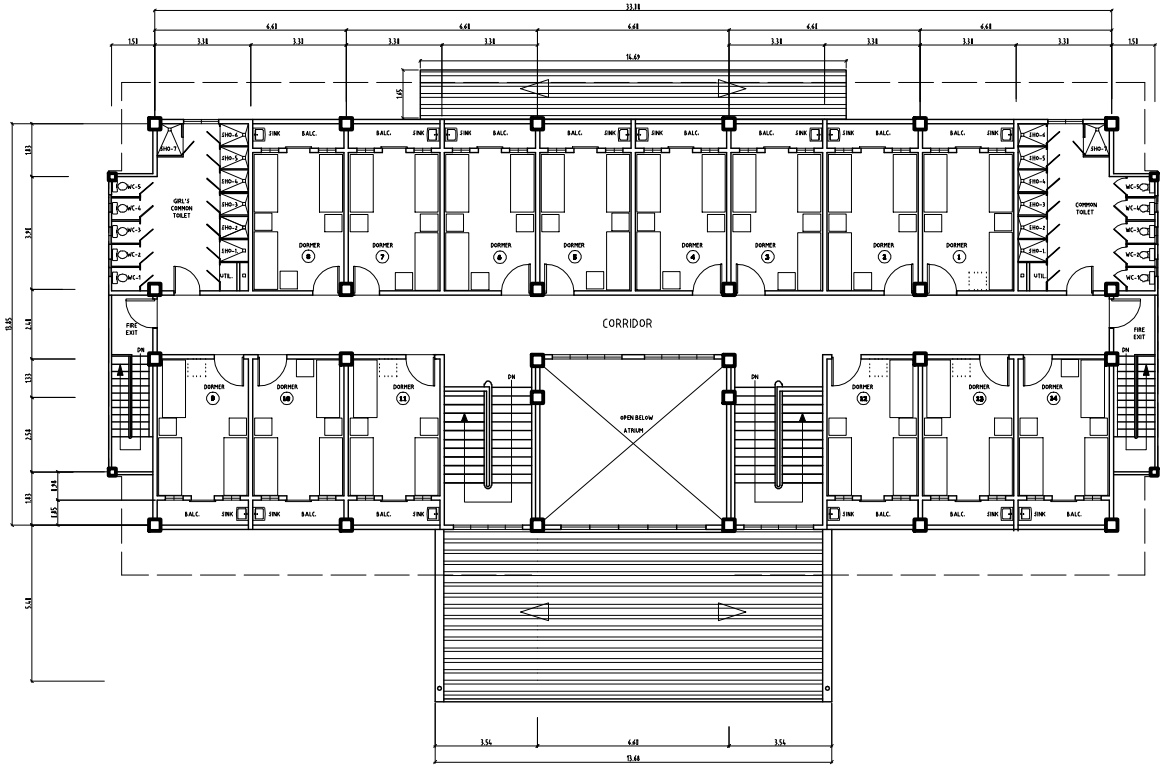


# 2ND TO 3RD FLOOR PLAN

SCALE 1:100 MTS.

| | PROJECT TITLE / LOCATION : | PREPARED BY: | APPROVED BY: | SHEET CONTENT | SHEET NO. |
|---|---|---|---|---|---|
| REPUBLIC OF THE PHILIPPINES<br>DEPARTMENT OF SCIENCE AND TECHNOLOGY<br>PHILIPPINE SCIENCE HIGH SCHOOL<br>MIMAROPA REGION CAMPUS<br><br>MIMAROPA REGION CAMPUS, CODIDIAN ROMBLON | PROPOSED DORMITORY BUILDING - 2<br>MIMAROPA REGION CAMPUS, CODIDIAN ROMBLON | ARCH. JOLITO G. TAN<br>RESIDENT ARCHITECT | EDWARD C. ALBARACIN<br>CAMPUS DIRECTOR | | AR - 04 |